
Cut/Fill Summary

Name	Cut Factor	Fill Factor	2d Area	Cut	Fill	Net
Surface1	**1.000**	**1.000**	5150.61sq.m	58.74 Cu. M.	676.73 Cu. M.	617.99 Cu. M.<Fill>
Totals			5150.61sq.m	58.74 Cu. M.	676.73 Cu. M.	617.99 Cu. M.<Fill>

NOTE: SEPTIC BERMS HAVE BEEN INCLUDED IN THIS GRID PLAN. FOR FILL MATERIAL SPECIFICATION, REFER TO SEPTIC DESIGN.

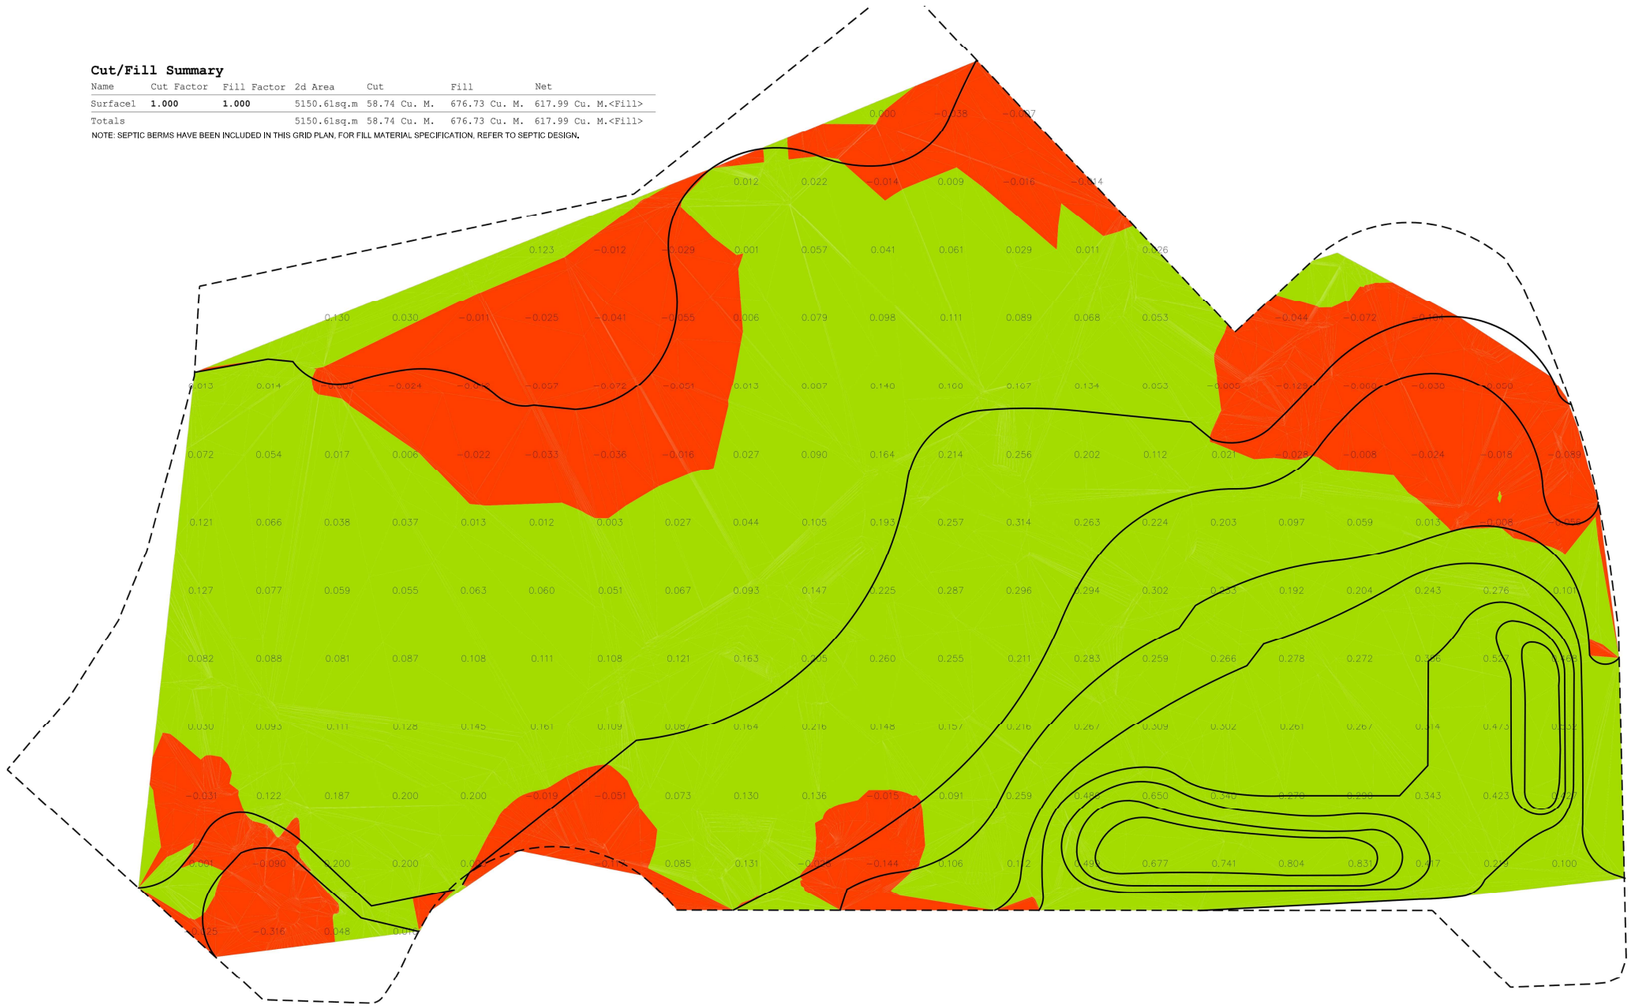

L.A.West
(Kamloops) Inc.
Landscape ▪ Architectural ▪ Design ▪ Consultants
104,147 Victoria Street, Kamloops, BC, V2C 1Z4
Off: (250) 374-9831 Fax: (250) 374-1294

no.	yyyy.mm.dd	issue / revision
C	2024.03.15	ISSUED FOR TENDER
B	2024.02.20	ISSUED FOR APPROVAL
A	2023.11.20	ISSUED FOR REVIEW

approval

seal

design: LAB
check: SW
drawn: DW
development agreement no.: XXX

scale: 1 : 200

0 2 4 10 20

client: RDOS Okanagan-Similkameen

project
WHARF PARK

NARAMATA, BC
PARK EXPANSION PROJECT

drawing title
Grid Plan

project no.: LAW.KAM.730.002

sheet no.: L-3

sheet size arch d

FILE: C:\USERS\LINDSAY\CREATIVE CLOUD FILES\LAWES1\1-PROJECTS\KAM.730.002-WHARF-PARK-EXPANSION\DRAWINGS\KAM.730.002-WHARF-PARK-EXPANSION.DWG | DATE: March 15, 2024 12:35:37 PM