
SKAHA LAKE

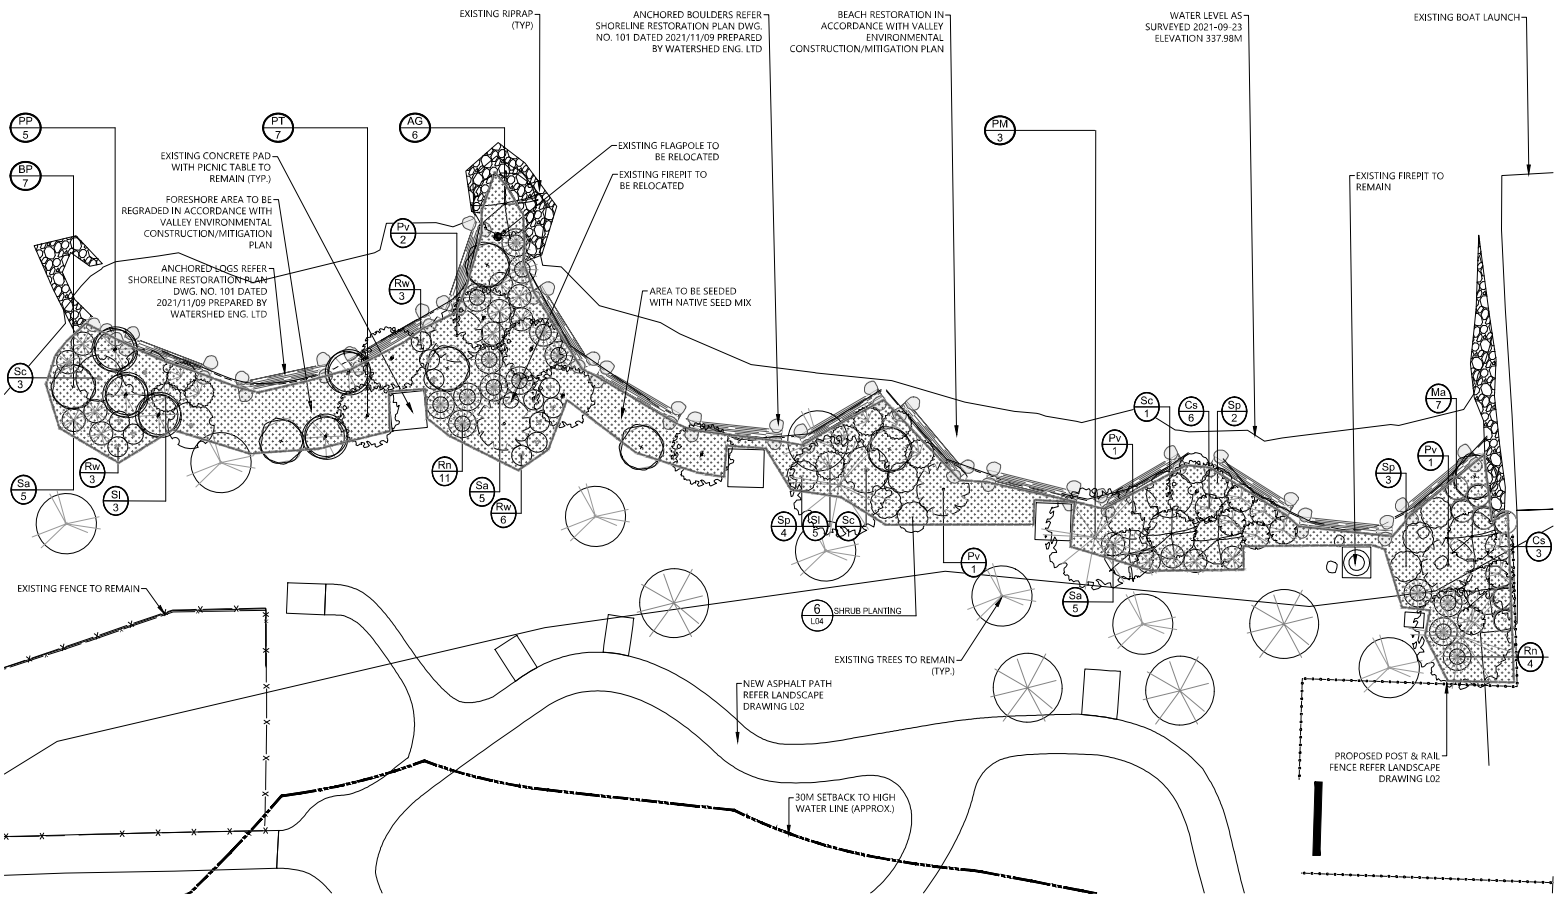

PLANTING LEGEND:

- LIMIT OF WORK
- NATIVE SEED MIX AREA
- EXISTING TREE TO REMAIN

PLANT LIST - SHORELINE RESTORATION					
SYM.	KEY	QTY	BOTANICAL NAME	COMMON NAME	SIZE	ROOT
			Trees Deciduous			
	AG	6	*Acer glabrum*	Douglas Maple	4cm Cal	B&B
	BP	7	*Betula papyrifera*	Paper Birch	4cm Cal	B&B
	PT	7	*Populus tremuloides*	Trembling Aspen	4cm Cal	B&B
			Trees Evergreen			
	PP	5	*Pinus ponderosa*	Ponderosa Pine	min. 1.5m tall	B&B
	PM	3	*Pseudotsuga menziesii var. glauca*	Interior Douglas Fir	min. 1.5m tall	B&B
			Shrubs			
	Cs	9	*Cornus sericea*	Red Osier Dogwood	#01	Potted
	Ma	7	*Mahonia aquifolium*	Oregon Grape	#01	Potted
	Pv	5	*Prunus virginiana*	Chokecherry	#01	Potted
	Rn	15	*Rosa nutkana*	Nootka Rose	#01	Potted
	Rw	12	*Rosa woodsii 'Kimberley'*	Kimberley Wild Rose	#01	Potted
	Sl	8	*Salix lucida ssp. lasiandra S. lasiandra*	Pacific Willow	#01	Potted
	Sp	9	*Salix planifolia ssp. planifolia S. phylicifolia*	Tea-Leaved Willow	#01	Potted
	Sc	5	*Sambucus caerulea*	Blue Elderberry	#01	Potted
	Sa	15	*Symphoricarpos albus*	Snowberry	#01	Potted

NATIVE SEED MIX		
Seed Weight	BOTANICAL NAME	COMMON NAME
10%	*Elymus glaucus*	Blue Wildrye
10%	*Festuca campestris*	Mountain Rough Fescue
10%	*Festuca idahoensis*	Idaho Fescue
10%	*Festuca occidentalis*	Western Fescue
10%	*Festuca saximontana*	Rocky Mountain Fesue
20%	*Koeleria macrantha*	Prairie Junegrass
10%	*Poa palustris*	Fowl Bluegrass
20%	*Pseudoroegneria spicata*	Bluebunch Wheatgrass

PLANTING NOTES:

1. ALL PLANT MATERIAL SUPPLIED AND PLACED BY THE CONTRACTOR MUST BE CERTIFIED TO BE FREE OF SUDDEN OAK DEATH (PHYTOPHTHORA RAMORUM), ACCORDING TO THE CANADIAN FOOD INSPECTION AGENCY (CFIA), OR CANADIAN LANDSCAPE STANDARDS. THE CONTRACTOR WILL BE HELD RESPONSIBLE TO THE OWNER FOR THE SUPPLY AND PLACEMENT OF DISEASED PLANTS RESULTING FROM HIS NEGLIGENCE. PLANT MATERIAL AND PRODUCTS SHALL BE AVAILABLE FOR OPTIONAL INSPECTION BY THE LANDSCAPE ARCHITECT AT SOURCE OF SUPPLY. THE CONTRACTOR SHALL PROVIDE A 1 (ONE) YEAR REPLACEMENT GUARANTEE ON ALL PLANT MATERIAL TO THE OWNER FROM THE DATE OF SUBSTANTIAL PERFORMANCE.
2. THE QUANTITIES SHOWN ON THE LABELS ARE NOT TO BE CONSTRUED AS THE COMPLETE AND ACCURATE LIMITS OF THE CONTRACT. FURNISH AND INSTALL ALL PLANTS SHOWN SCHEMATICALLY ON THE DRAWINGS .
3. NO GROWING MEDIUM OR AMENDED TOPSOIL SHALL BE PLACED IN THE SHORELINE PLANTING AREAS. THE CONTRACTOR IS TO PLANT IN NATIVE TOPSOIL.
4. ALL SHORELINE PLANTING AREAS TO RECEIVE TEMPORARY IRRIGATION FOR ESTABLISHMENT PERIOD.

PROJECT:
PIONEER PARK, KALEDEN

CLIENT:
REGIONAL DISTRICT OF OKANAGAN-SIMILKAMEEN

SEAL

NO.	DATE (Y/M/D)	BY	ISSUED	CHKD
3	2023.09.15	TC	RE-ISSUED FOR CONSTRUCTION	JK
2	2023.08.01	TC	RE-ISSUED FOR CONSTRUCTION	JK
1	2022.10.14	JK	ISSUED FOR CONSTRUCTION	DJ
0	2022.09.23	JK	ISSUED FOR 95% REVIEW	BD

NO.	DATE (Y/M/D)	BY	REVISION	CHKD

DESIGN: JK
DRAWN: JK
CHK'D: BD/DJ
DATE: 2021/07/20
SCALE: 1:150

ctq ENGINEERING LANDSCAPE ARCHITECTURE URBAN PLANNING
PHONE 250-470-1221
www.ctqconsultants.ca

SHORELINE RESTORATION PLANTING PLAN

L05

Project No. 21130